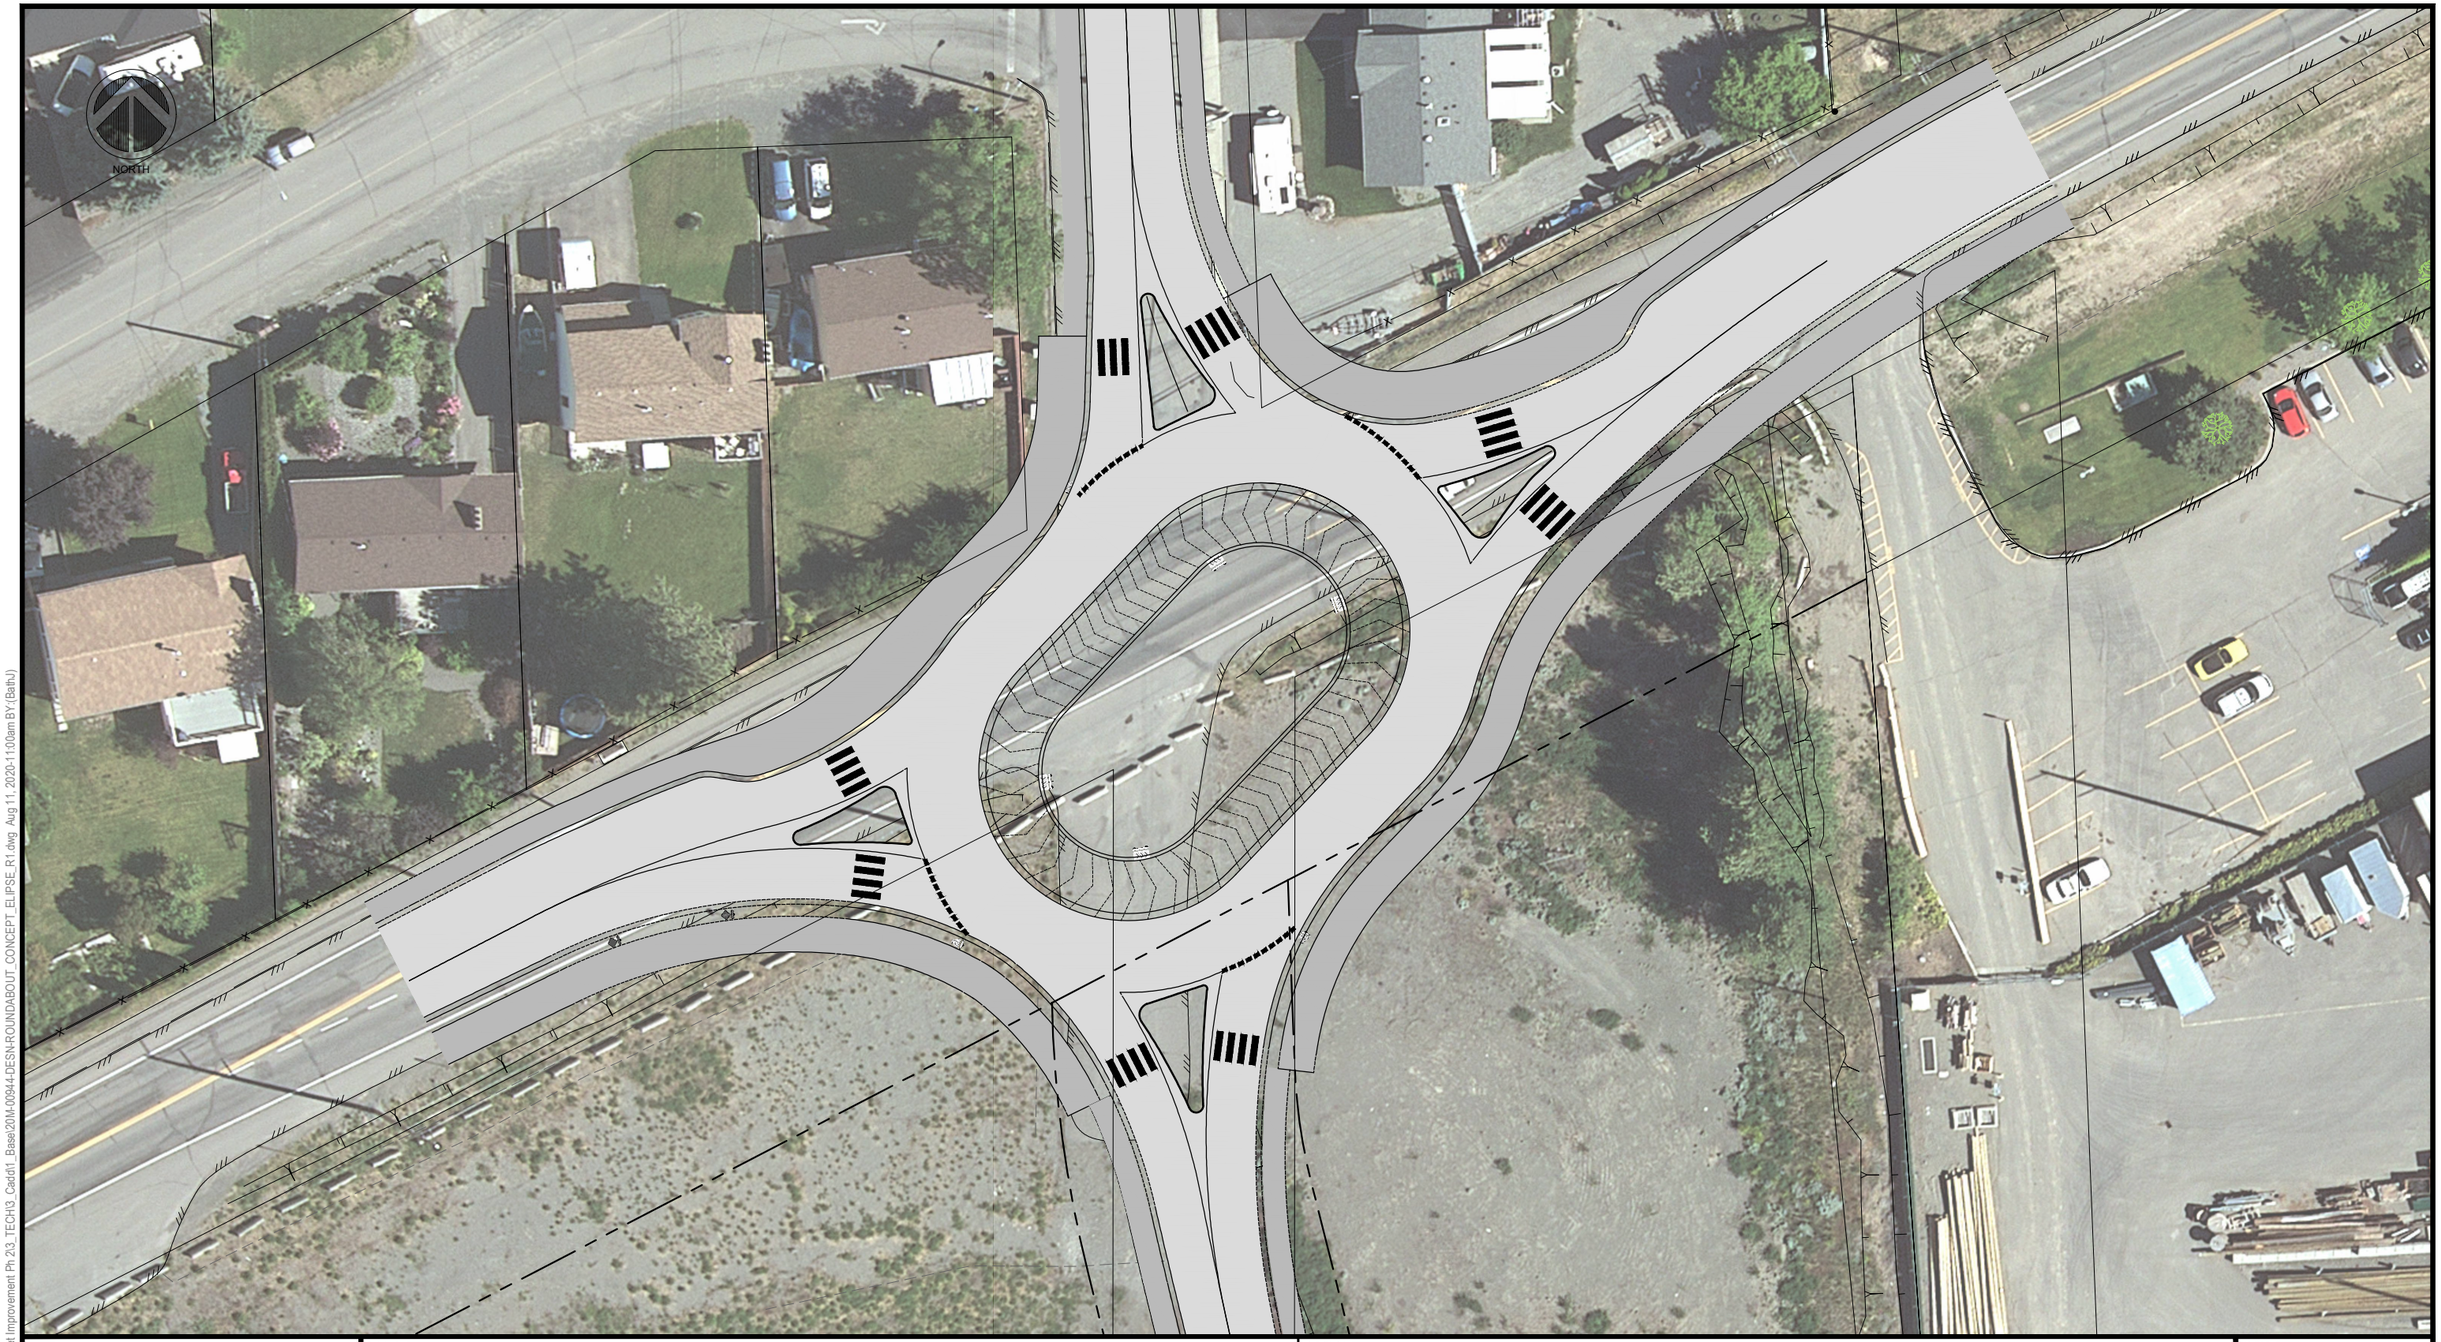


wsp
Suite 700, Landmark 6, 1631 Dickson Avenue
Kelowna, BC V1Y 0B5
T 250 980-5500 | www.wsp.com

LEGEND

PROJECT:
Voght Street Improvements - Phase 2

TITLE:
Voght - Grimmett Roundabout Concept - Option 2

SCALE: 1:250
DATE: 2020-08-07
PROJECT NO: 20M-00944-00
DRAWING NO: F003

P:\2020\20M-00944-00 - Voght Street Improvement Ph 2\3_TECH\3_Cad\01_Base\20M-00944-DESN-ROUNDABOUT_CONCEPT_ELIPSE_R1.dwg Aug 11, 2020-11:00am BY:(Bathu)